1 FOUNDATION DETAIL
scale: 3/4"=1'-0"

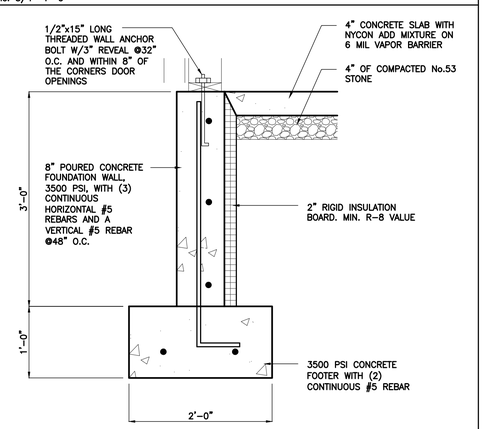

2 FOUNDATION DETAIL
scale: 3/4"=1'-0"

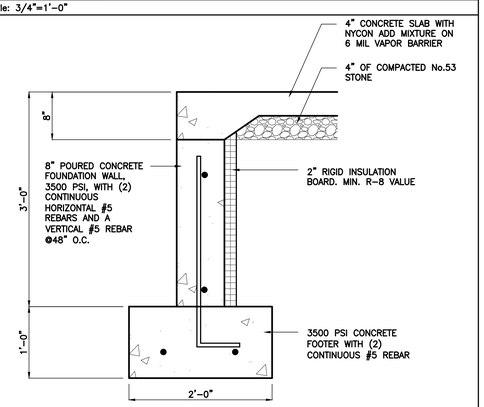

3 FOUNDATION DETAIL
scale: 3/4"=1'-0"

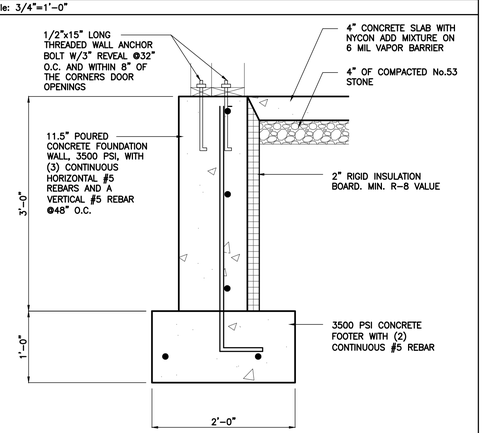

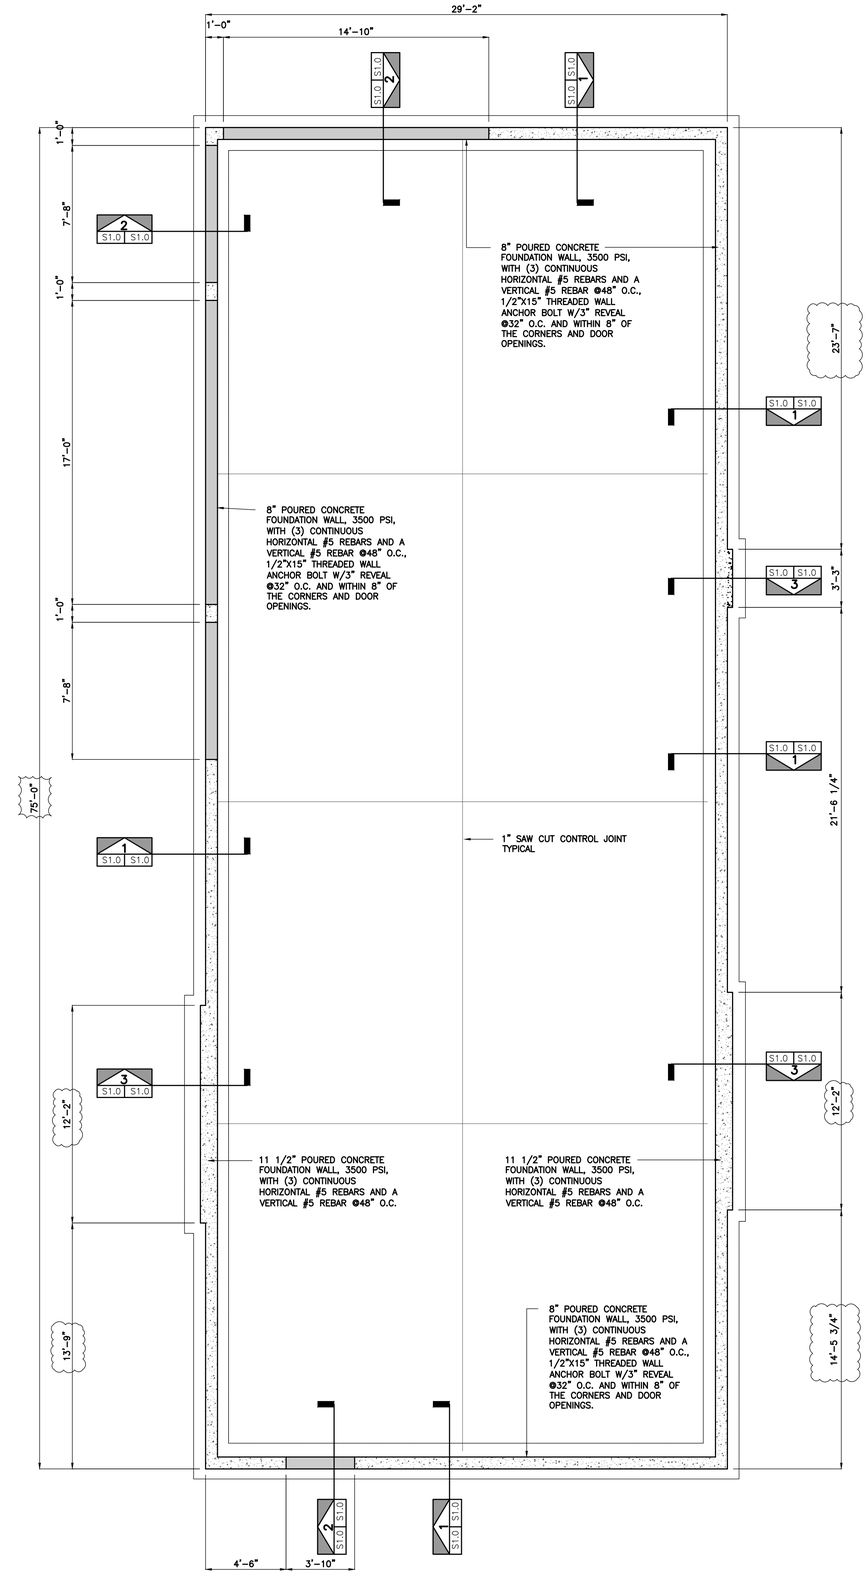

N

VERSATILE CONSTRUCTION GROUP, LLC.
570 East Tracy Road, Suite 610
New Whiteland, Indiana 46184
Ph: 317.535.3579 Fax: 317.535.3581
email: info@versatile-llc.com

BAXTER ENGINEERING LLC
570 Tracy Road, Suite 610
New Whiteland, IN 46184
Office: 317-535-3579
Cell: 317-509-4142
BaxterEngineeringllc@gmail.com

CERTIFIED BY:

Dunkin
1095 Market Street
Charlestown, Indiana 47111

Foundation Plan

REVISION
03.30.26

Job No.	Date Stamped	
25002	03.11.26	
Drawn By	Checked By	Scale:
kt	tb	1/4"=1'-0"

CAD FILE:
G:\25002\xref-floor 25002

THIS DRAWING IS THE PROPERTY OF VERSITILE CONSTRUCTION GROUP, LLC. ANY ALTERATION TO THIS DRAWING IS STRICTLY PROHIBITED WITHOUT THE PRIOR WRITTEN CONSENT AND UNDER THE DIRECTION OF THE PROFESSIONAL LICENSOR WHOSE SEAL IS AFFIXED TO THIS DRAWING.

SHEET TITLE:

S1.0